REVISION HISTORY			
REV	DESCRIPTION	DATE	APPROVED

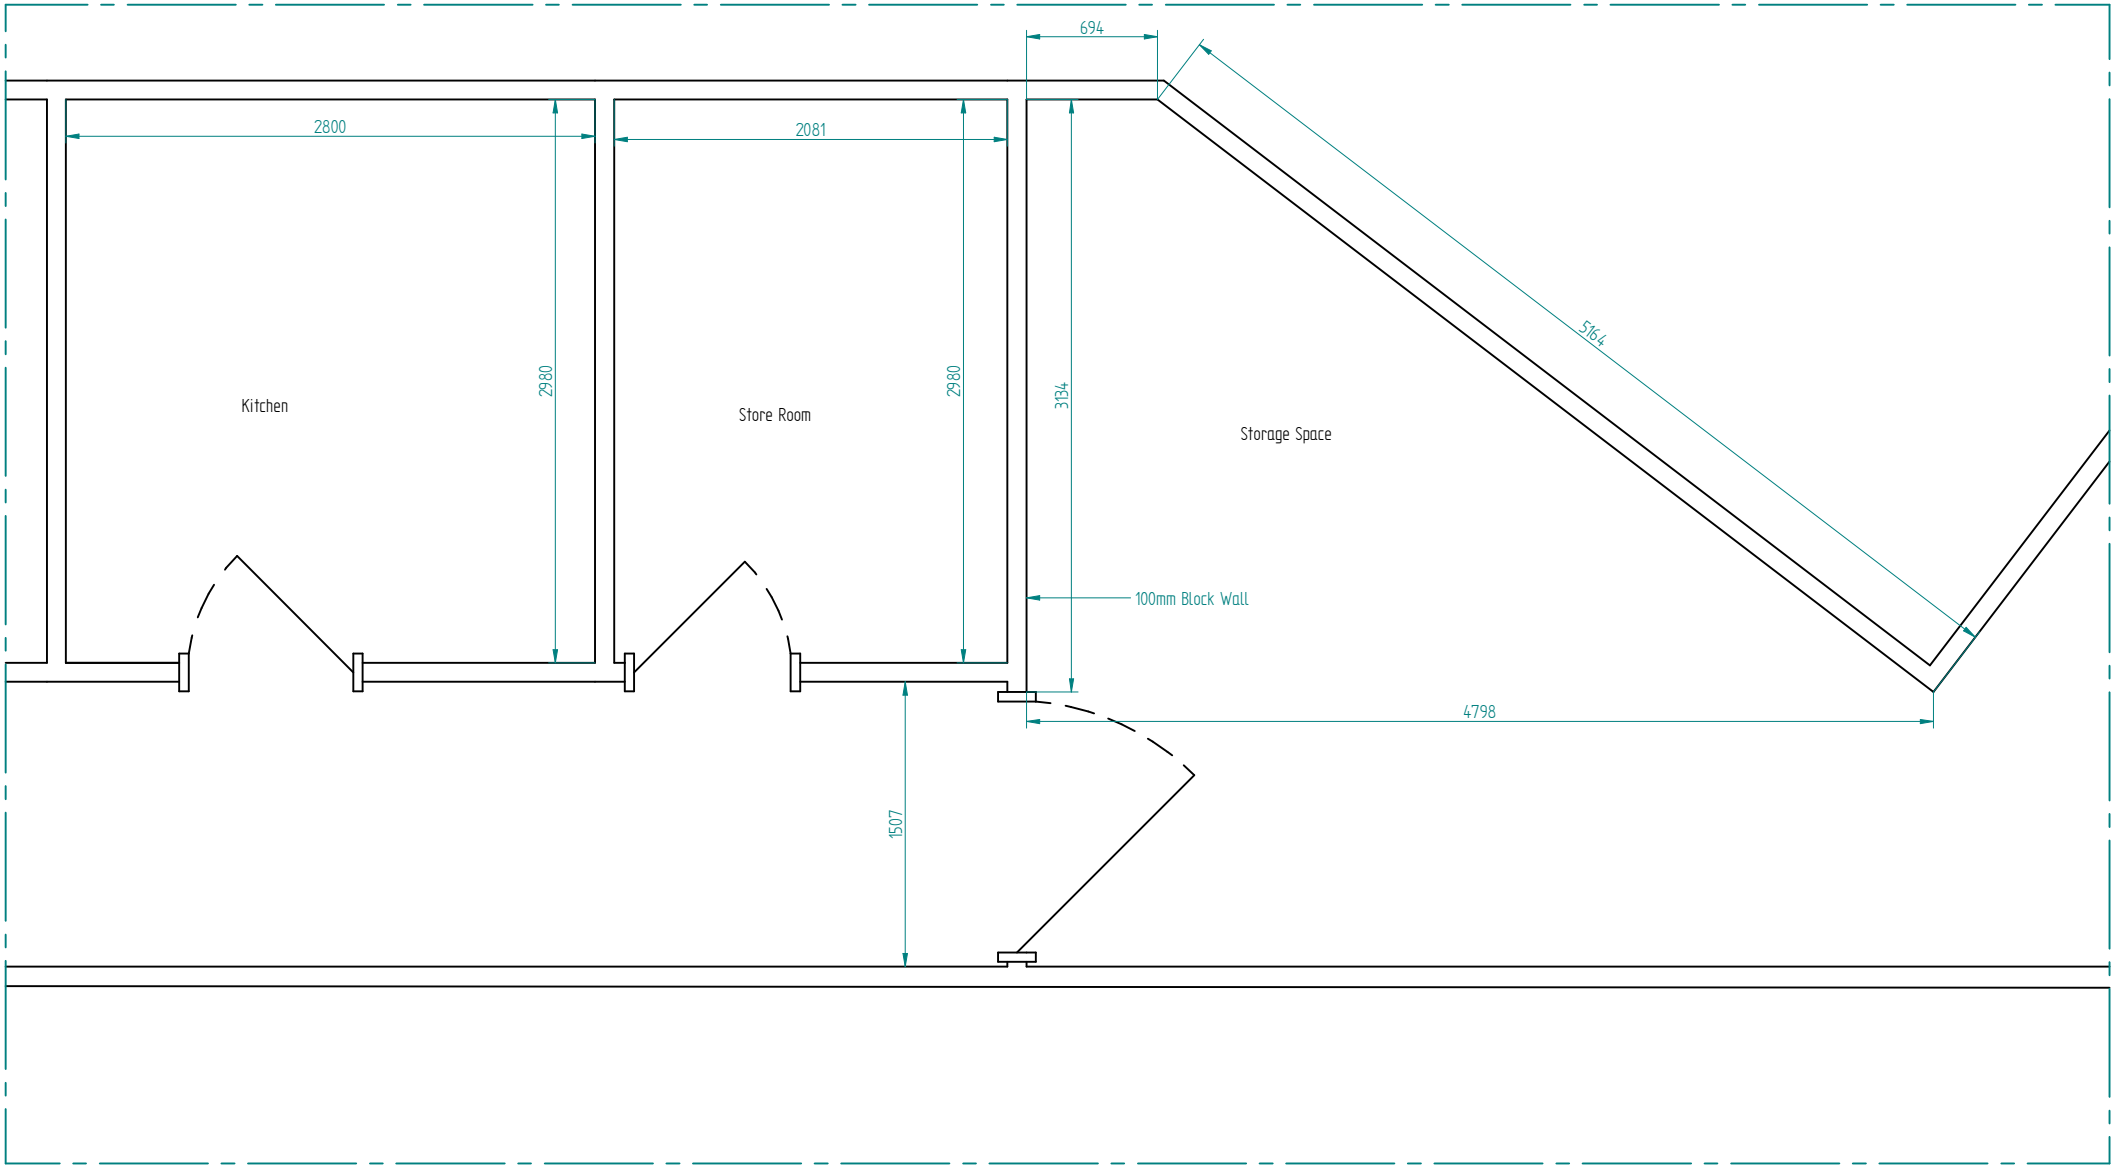

1:20

	NAME	DATE
DRAWN	SamE	14/10/21
CHECKED		
ENG APPR		
MGR APPR		

UNLESS OTHERWISE SPECIFIED
DIMENSIONS ARE IN MILLIMETERS
ANGLES ±X.X°
2 PL ±X.XX 3 PL ±X.XXX

Tunbridge Wells Borough Council

TITLE: Camden Centre Changing Places Facility
Existing Site Plan

SIZE: A2 | DWG NO: E016-P2-01 | REV: -

FILE NAME: Camden Ctr Measured drawing.dft

SCALE: 1:20 | WEIGHT: | Sheet 1 of 1