CLIENT SUPPLY ITEMS

FINISHES SCHEDULE

Name	Number	Floor Finish	Wall Finish	Ceiling Finish
CONSULT 6	01024	Vinyl M50/20B, with 100mm coving	Diamond Eggshell M60/14A	Grid ceiling K40/10A
CONSULT 5	01025B	Vinyl M50/20B, with 100mm coving	Diamond Eggshell M60/14A	Grid ceiling K40/10A
CONSULT 2	01020B	Vinyl M50/20B, with 100mm coving	Diamond Eggshell M60/14A	Grid ceiling K40/10A
CONSULT 1	01020	Vinyl M50/20B, with 100mm coving	Diamond Eggshell M60/14A	Grid ceiling K40/10A
CONSULT 7	01024A	Vinyl M50/20B, with 100mm coving	Diamond Eggshell M60/14A	Grid ceiling K40/10A
STORE 2	01023A	Vinyl M50/20B, with 100mm coving	Diamond Eggshell M60/14A	Grid ceiling K40/10A
CONSULT 4	01025A	Vinyl M50/20B, with 100mm coving	Diamond Eggshell M60/14A	Grid ceiling K40/10A
CONSULT 3	01025	Vinyl M50/20B, with 100mm coving	Diamond Eggshell M60/14A	Grid ceiling K40/10A
OFFICE	01021	Vinyl M50/20B, with 100mm coving	Diamond Eggshell M60/14A	Grid ceiling K40/10A
WAITING	01022	Vinyl M50/20B, with 100mm coving	Diamond Eggshell M60/14A	Grid ceiling K40/10A
CIRCULATION CORRIDOR 1	01019	Vinyl M50/20B repair and make good	OUT OF SCOPE	Repair and make good
CIRCULATION CORRIDOR 2	01023	Vinyl M50/20B, with 100mm coving	Diamond Eggshell M60/14A	Grid ceiling K40/10A
STORE 1	01020A	Vinyl M50/20B, with 100mm coving	Diamond Eggshell M60/14A	Grid ceiling K40/10A
GYMNASIUM	01015	OUT OF SCOPE	OUT OF SCOPE	OUT OF SCOPE
STAFF ROOM	01016	OUT OF SCOPE	OUT OF SCOPE	OUT OF SCOPE
ACCESSIBLE WC	01017	OUT OF SCOPE	OUT OF SCOPE	OUT OF SCOPE
ASSISTED SHOWER	01018	OUT OF SCOPE	OUT OF SCOPE	OUT OF SCOPE
LOBBY	–	Vinyl M50/20B repair and make good	Diamond Eggshell M60/14A	Grid ceiling K40/10A
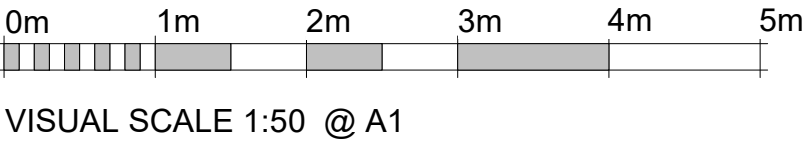
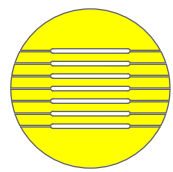## Floor plan labels

01024 CONSULT 6 — 12 m²
01024A CONSULT 7 — 12 m²
01023A STORE 2 — 2 m²
01025B CONSULT 5 — 11 m²
01025A CONSULT 4 — 11 m²
01025 CONSULT 3 — 11 m²
01022 WAITING — 17 m²
01021 OFFICE — 14 m²
01020B CONSULT 2 — 13 m²
01020 CONSULT 1 — 9 m²
01020A STORE 1 — 3 m²
LOBBY — 3 m²
01023 CIRCULATION CORRIDOR 2 — 32 m²
01019 CIRCULATION CORRIDOR 1 — 15 m²
01017 ACCESSIBLE WC — 4 m²
01018 ASSISTED SHOWER — 8 m²
01015 GYMNASIUM — 34 m²
01016 STAFF ROOM — 19 m²

Lifts
Down

Door tags: D1024.1, D1024A.1, D1023A.1, D1025B.1, D1025A.1, D1025.1, D1021.1, D1020A.1, D1020A, D1020B.1, D1020.1

Dimensions: 1100, 100, 1750, 1100, 910, 3980, 50, EQ

1 Level 1 - As Proposed
1 : 50

TENDER

NO	REVISION	DATE	INT	CHK

CLIENT
Owner

JOB
1272
CHAUL END RECONFIGURATION

TITLE
Proposed GA

SCALE (@ A1)	DRAWN BY	CHECKED BY	DATE
1 : 50	YC		01/23/07

DRAWING NUMBER
1272-DESM-01-ZZ-M3-A-401

REV
T1

0m 1m 2m 3m 4m 5m
VISUAL SCALE 1:50 @ A1