STANDARD NOTES:

1. THE CONTRACTOR MUST VERIFY THE DIMENSIONS AT THE SITE BEFORE COMMENCING ANY WORK AND PREPARING ANY SHOP DRAWINGS.
2. DO NOT SCALE THIS DRAWING.
3. UNLESS SHOWN OTHERWISE, ALL DIMESNSIONS ARE TO STRUCTURAL SURFACES.

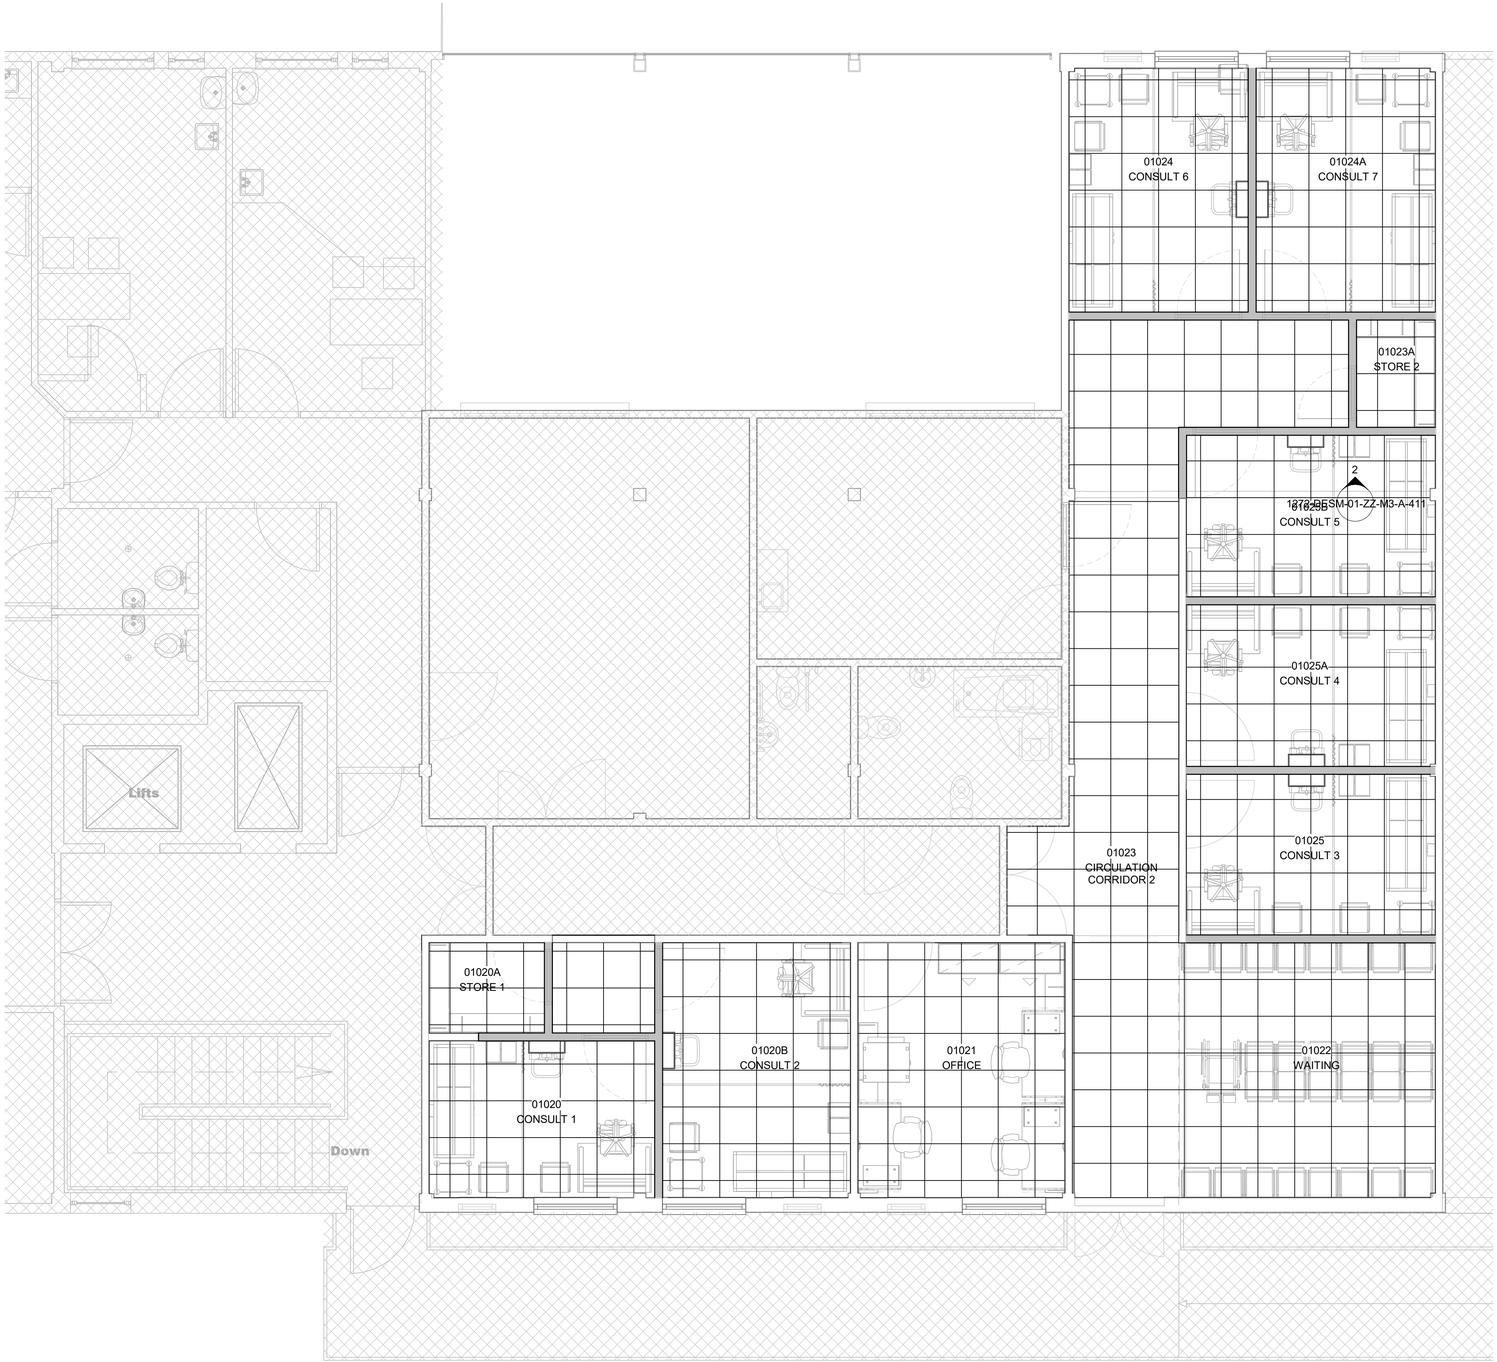

1 Level 1

1 : 50

0m 1m 2m 3m 4m 5m

VISUAL SCALE 1:50 @ A1

NO	REVISION	DATE	INT	CHK

desM
Architects
STUDIO 106, 31 CLERKENWELL CLOSE, LONDON EC1R 0AT
T: 020 8065 0126 E: mail@desm.co.uk

TENDER

CLIENT
Owner

JOB
1272
CHAUL END RECONFIGURATION

TITLE
Proposed Reflected Ceiling Plan

SCALE (@ A1)	DRAWN BY	CHECKED BY	DATE
1 : 50	YC		01/23/07

DRAWING NUMBER: 1272-DESM-01-ZZ-M3-A-402
REV: T1